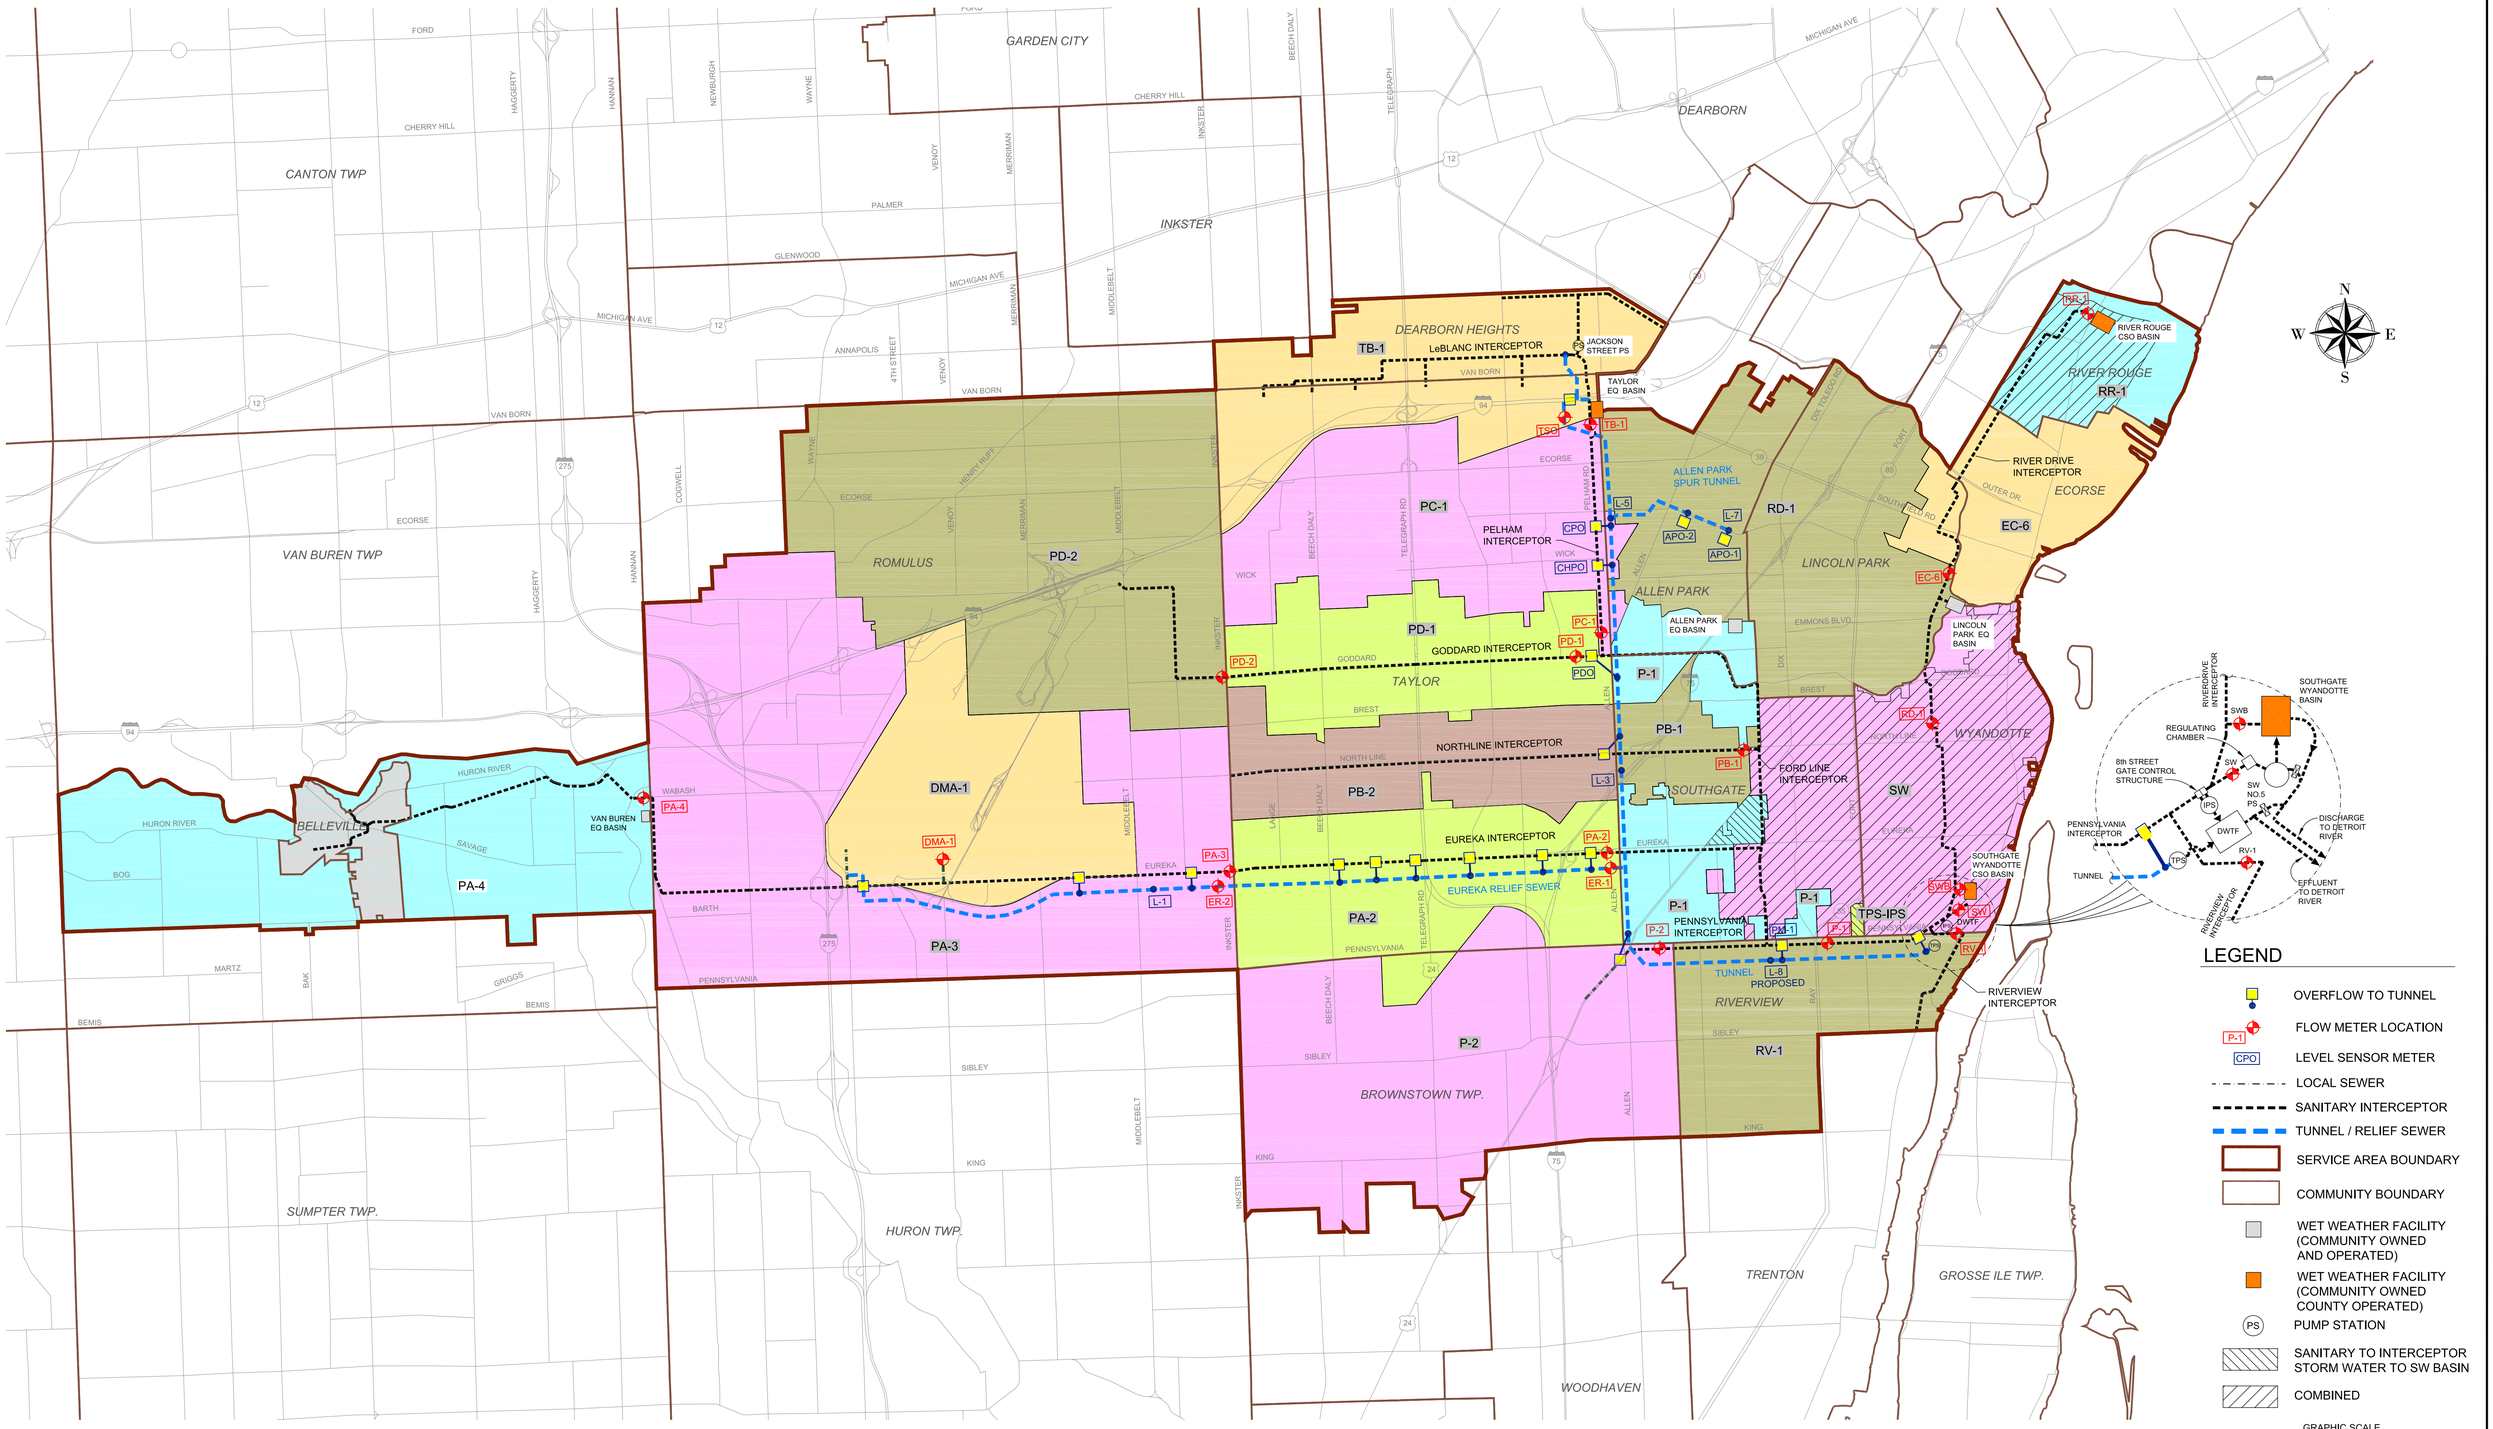

UPDATED: FEBRUARY 18, 2014

	DESCRIPTION	CHECKED	APRVD	DATE
F				
E				
D				
C				
B				
A				
	REVISIONS			

DESIGN JMP
DRAFTING DAH
CHECKED JMP
APPROVED KER
ISSUE DATE JAN 2012

DOWNRIVER
SEWAGE DISPOSAL SYSTEM

PREPARED BY:
Applied Science, Inc.
300 River Place, Suite 5400
Detroit, MI 48207
Phone: (313) 567-3990 Fax: (313) 567-3750

DOWNRIVER SERVICE AREA
INCREMENTAL METER DISTRICTS AND
INTERCEPTOR AND METER LOCATIONS
SYSTEM MONITORING PLAN

SCALE: 1" = 4000'
JOB No. ASI #1230
FILE No.
FIGURE 1

Feb 19, 2014 – 4:18pm
K:\DWGFiles\2012\1230\DR System Map (Feb2014).dwg