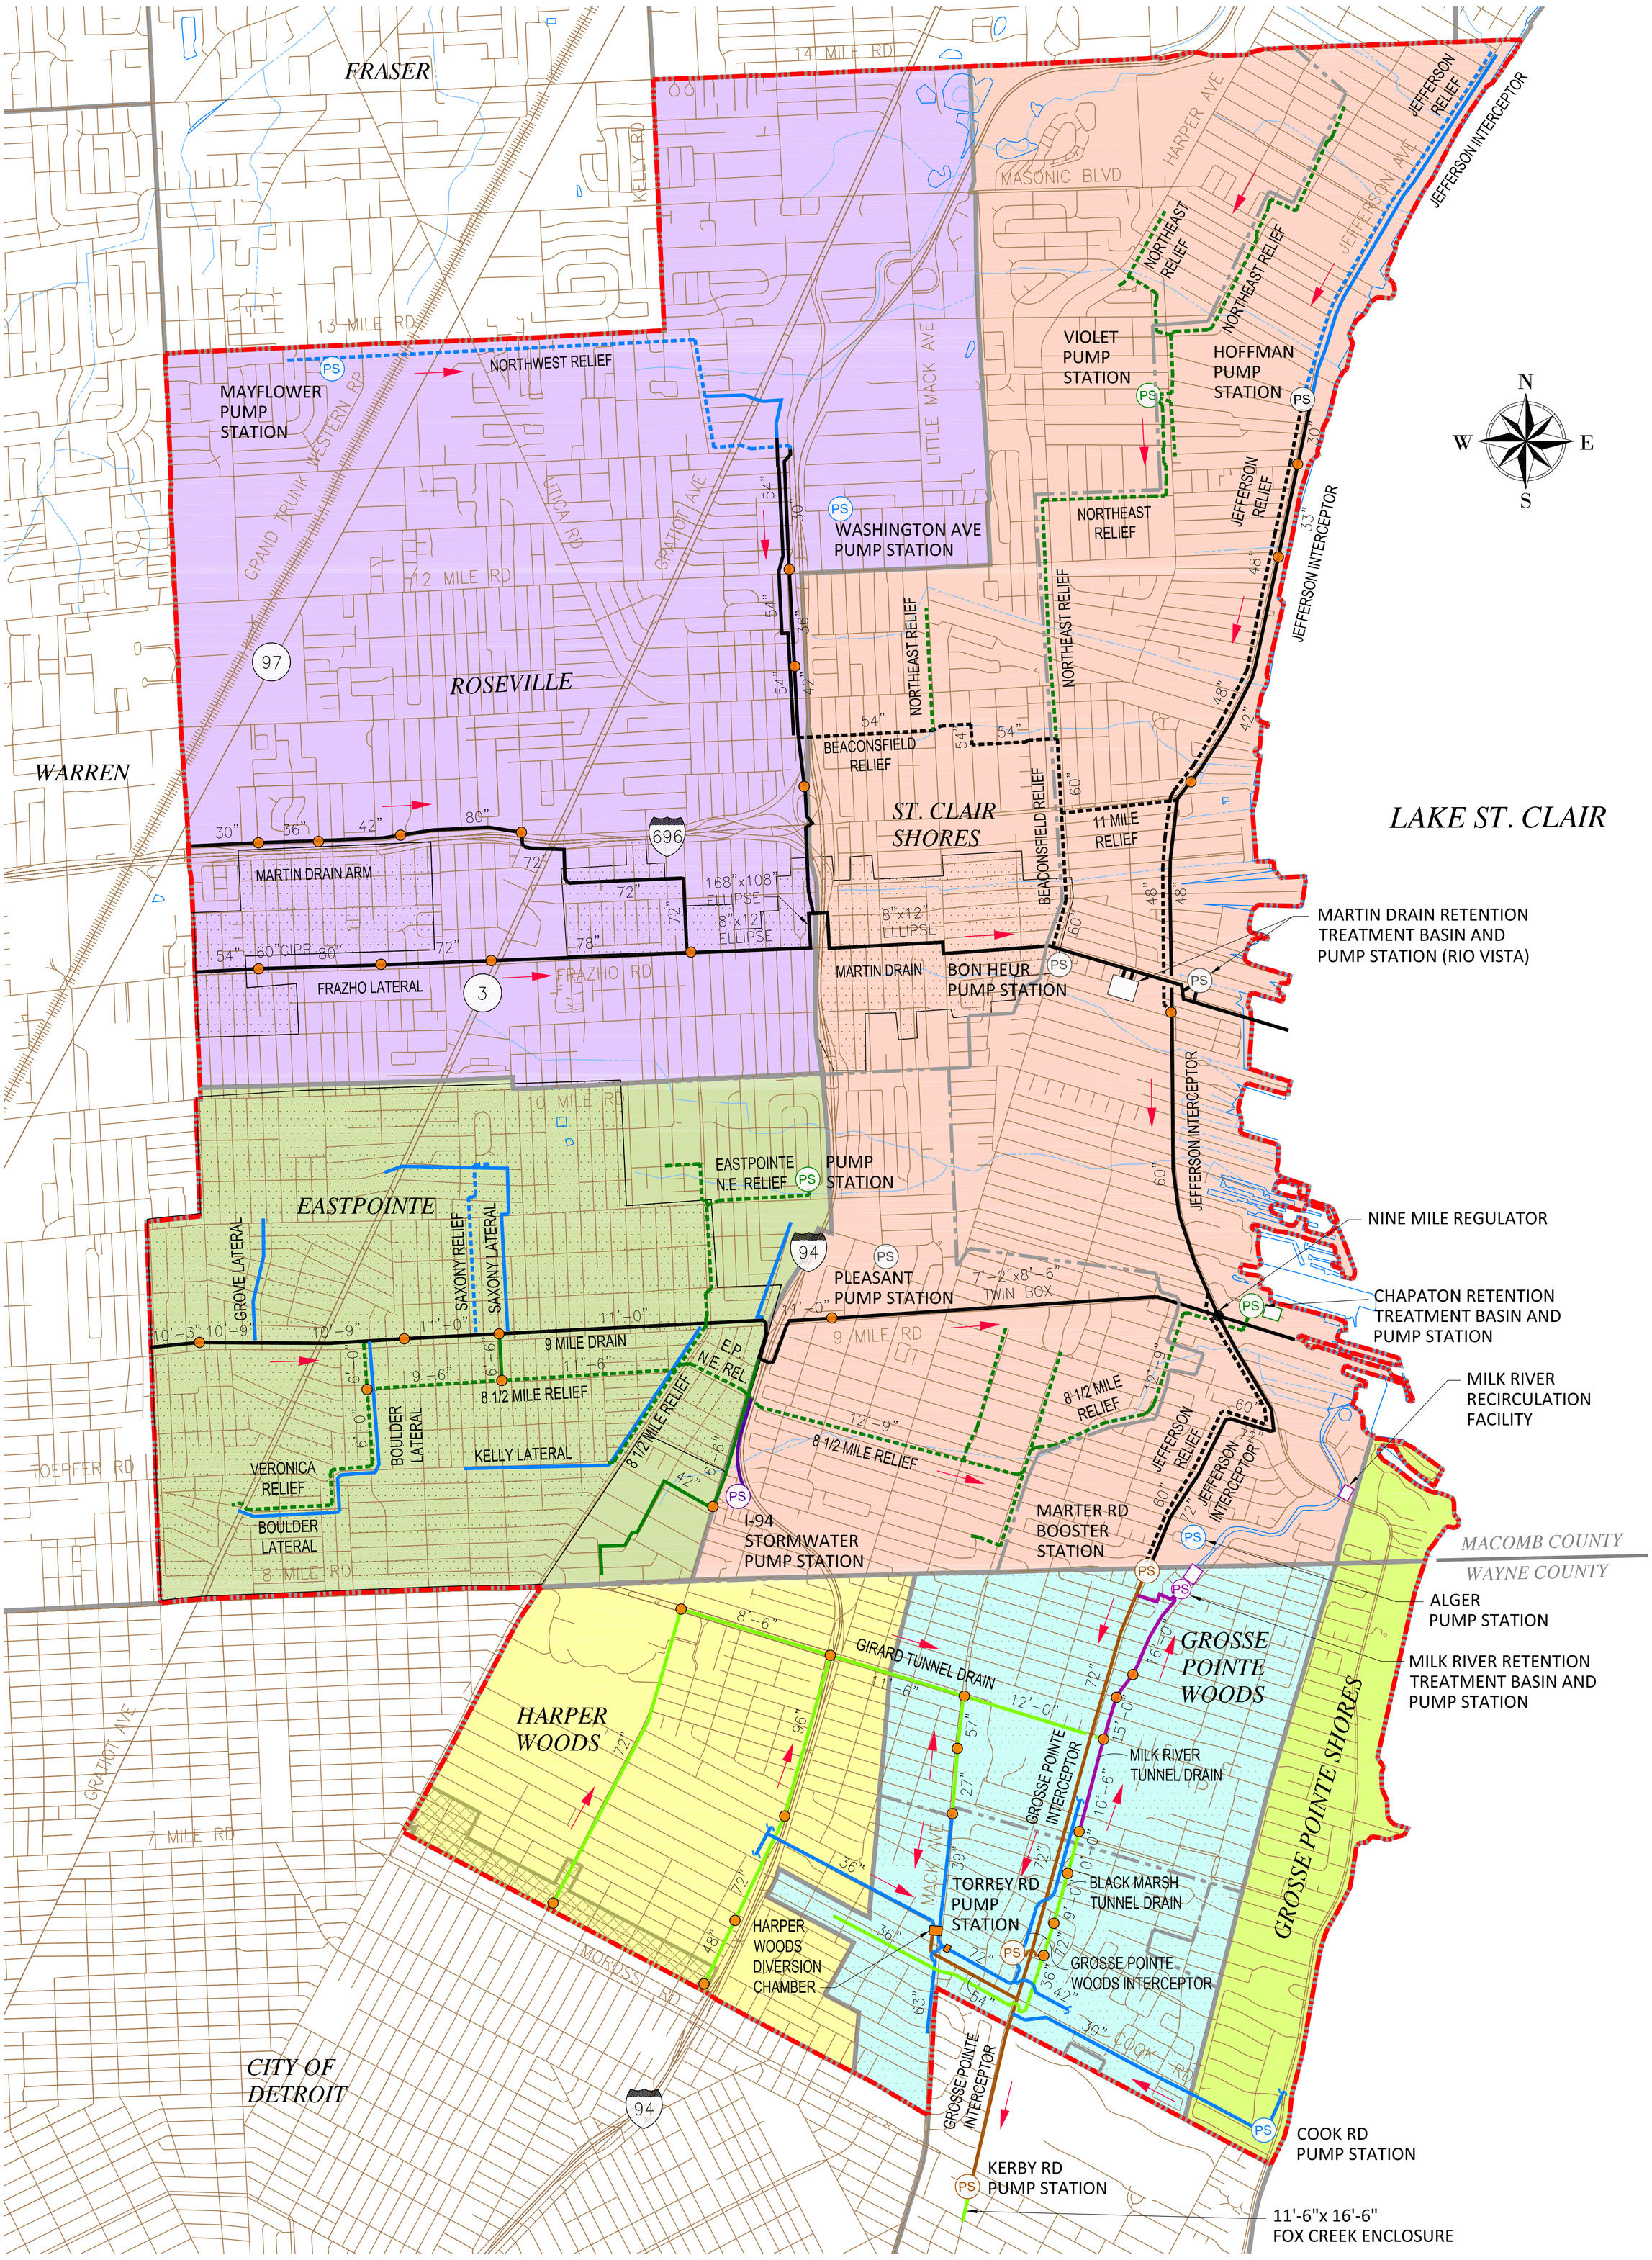

LEGEND

- INTERCEPTOR
- RELIEF SEWER
- PUMP STATION
- CHANGE IN PIPE DIAMETER
- DIRECTION OF FLOW
- COMMUNITY BOUNDARY
- NORTHEAST SEWAGE DISPOSAL SYSTEM BOUNDARY
- SANITARY TO DWSD
- COMBINED SEWER AREA
- SEPARATED SEWER AREA
- SEWER DISTRICTS

FACILITY OWNER

- SOUTHEAST MACOMB SANITARY DISTRICT
- OFFICE OF MACOMB COUNTY PUBLIC WORKS COMMISSIONER
- MICHIGAN DEPARTMENT OF TRANSPORTATION
- WAYNE COUNTY DEPARTMENT OF PUBLIC SERVICES
- WAYNE COUNTY DRAINS
- MILK RIVER INTERCOUNTY DRAIN DRAINAGE DISTRICT
- LOCAL MUNICIPALITY

DATE: OCTOBER 2013

PREPARED BY:

Applied Science, Inc.

NORTHEAST SEWAGE DISPOSAL SYSTEM
WAYNE COUNTY, MICHIGAN

SEWER SERVICE DISTRICT MAP & MAJOR FACILITIES

PROJECT NO: #0943
SCALE: NTS

FIGURE 1

DRAWING NO: